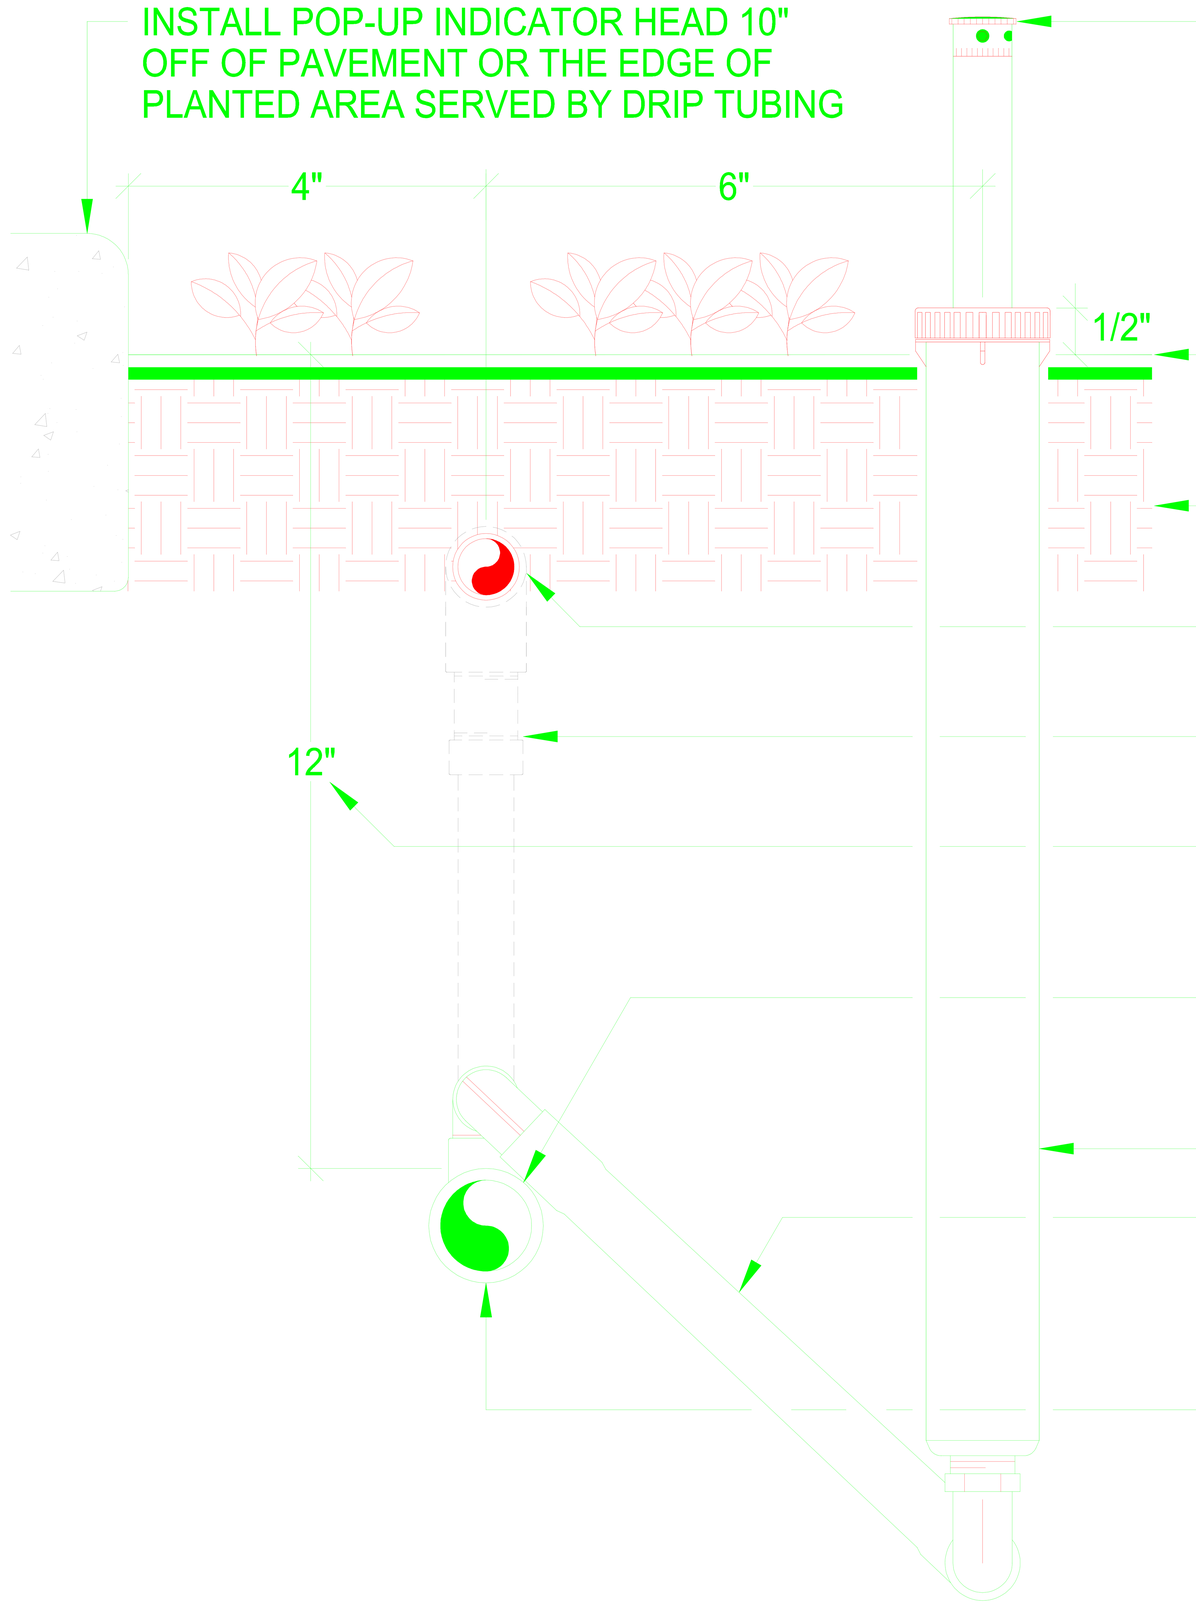

POP-UP INDICATOR HEAD, WITH A GPH IRRIGATION DRIP FLUSH NOZZLE, MODEL #GDFN-T-R, PURPLE COLORED NOZZLE TO REMAIN IN THE CLOSED POSITION DURING SYSTEM OPERATION AND OPENED FOR SYSTEM FLUSHING. DIRECT FLUSH STREAM INTO PLANTER.

INSTALL POP-UP INDICATOR HEAD 1/2" ABOVE FINISHED GRADE IN SHRUB AND GROUND COVER AREAS

UNDISTURBED SOIL

SUBSURFACE DRIP TUBING, DEPTH AS SHOWN ON LEGEND AND DETAIL

DRIP CONNECTION ASSEMBLY, SEE DRIP TUBING CONNECTION DETAIL

DISCHARGE HEADER SHALL BE INSTALLED 12" BELOW FINISHED SOIL GRADE, TYPICAL

SCH 40 PVC SxSxT TEE FITTING, LATERAL X LATERAL X 1/2" SIZE WITH FIPT THREADS

TORO 570Z-12LP-E, 12" POP-UP HEAD

PRE-ASSEMBLED POLY, TRIPLE SWING JOINT, 1/2" MIPT INLET AND OUTLET WITH A 12" LAY LENGTH, GPH IRRIGATION MODEL #GSJ0512

DRIP SYSTEM DISCHARGE HEADER, PVC LATERAL LINE PIPE, TYPE AND SIZE AS SHOWN ON LEGEND, OR 1 1/4" MINIMUM SIZE PER THE DRIP INSTALLATION DETAILS

NOTE:
INSTALL INDICATOR HEAD 10" FROM THE EDGE OF PAVING OR THE PLANTER EDGE.

INSTALL PURPLE COLORED INDICATOR NOZZLE ON POP-UP HEAD AND ADJUST TO FULLY CLOSED.

SECTION VIEW - N.T.S.

c copyright 2014 Sweeney & Associates, Inc.